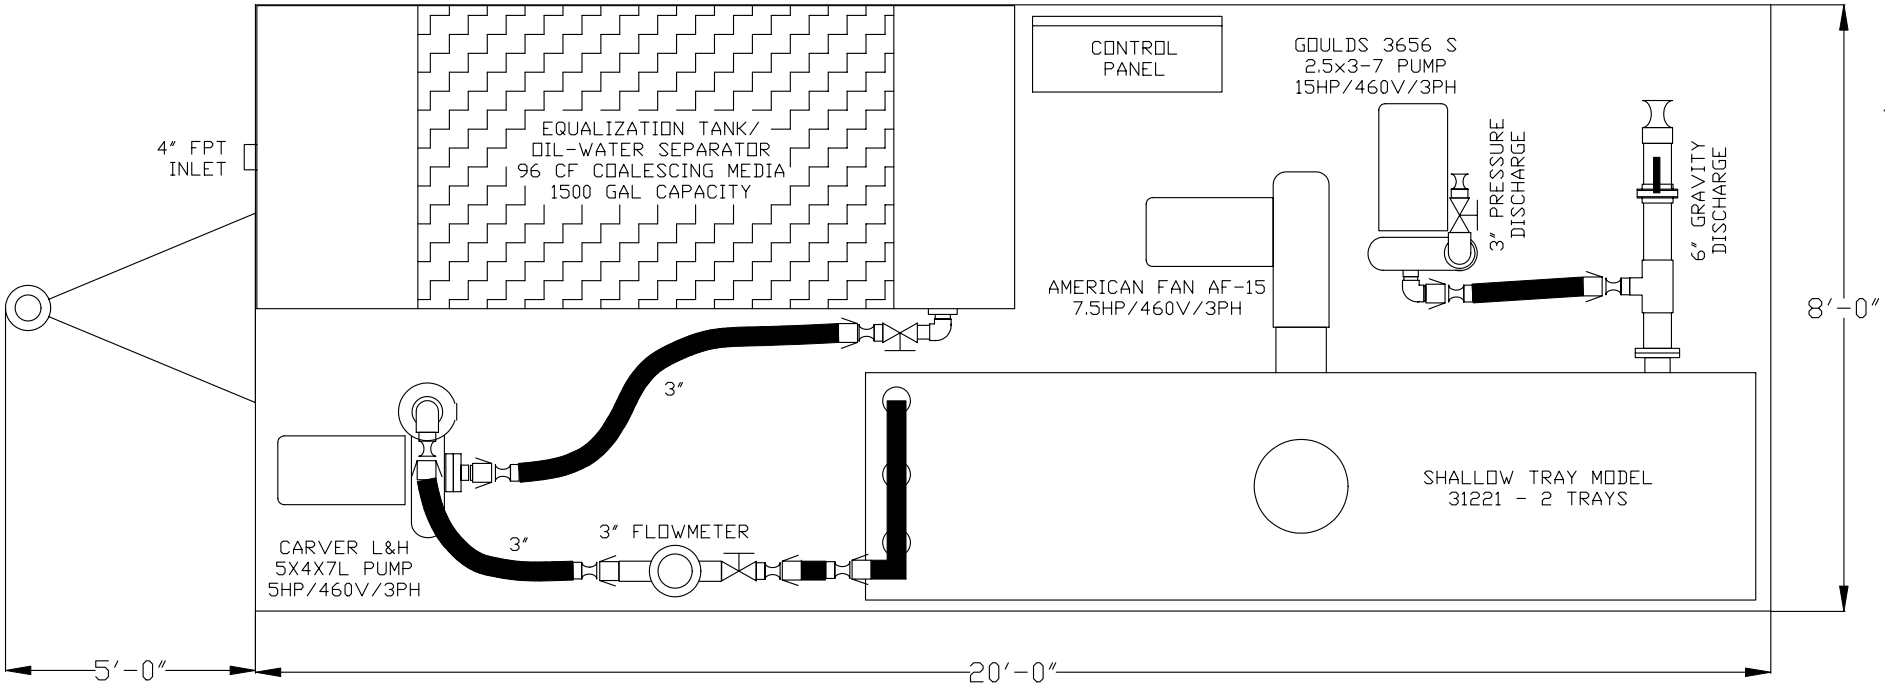

DRAWING	EESI 350 GPM MOBILE TREATMENT SYSTEM TRAILER	ENGINEERED ENVIRONMENTAL SOLUTIONS INC.	JOSEPH ZIEGLER, P.E. PE NO. 49375 601 N EAST COAST AVE LANTANA, FL 33462 561-721-0062 P.E. SEAL	SCALE: N.T.S.
4		601 N EAST COAST AVE, LANTANA, FL 33462 561-721-0062 PHONE / 561-721-0127 FAX		DATE: 5-15-06
				DRAWN BY: JNZ
				CHECKED BY: JNZ
				APPROVED BY: JNZ

No.	REVISIONS	BY	DATE