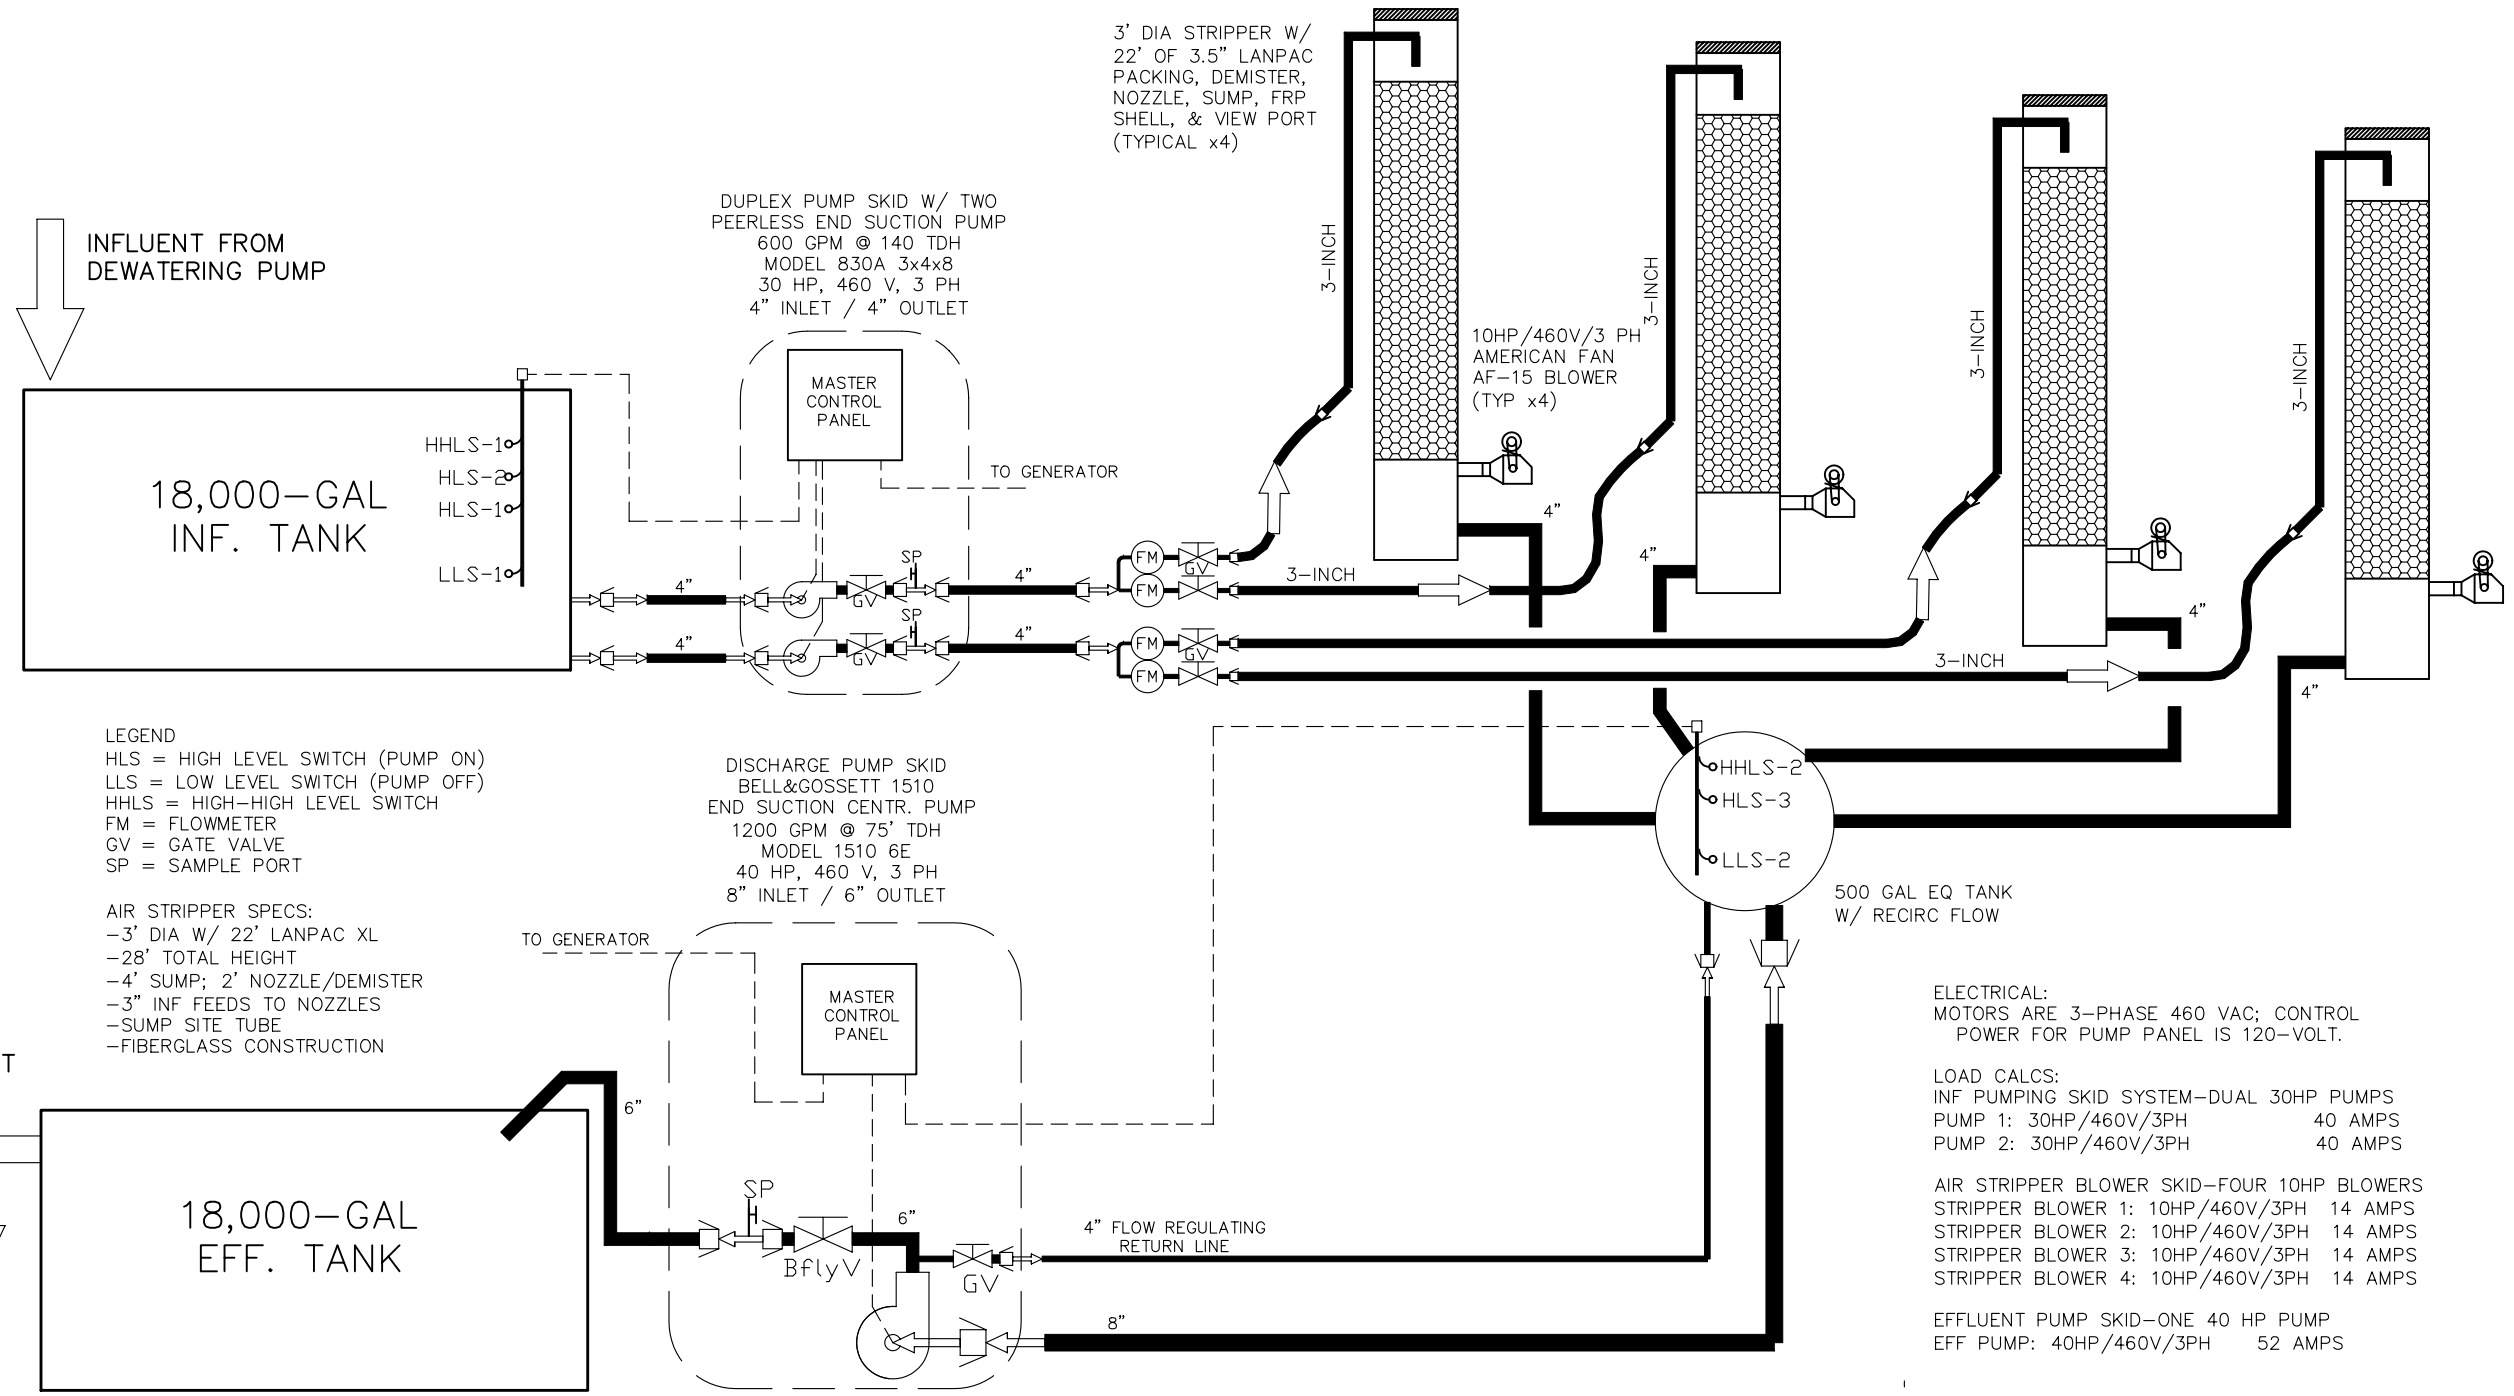

DRAWING	EESI 1200 GPM MOBILE TREATMENT SYSTEM #1 P&ID
1	

ENGINEERED ENVIRONMENTAL SOLUTIONS INC.
601 N EAST COAST AVE, LANTANA, FL 33462
561-721-0062 PHONE / 561-721-0127 FAX

JOSEPH ZIEGLER, P.E.
PE NO. 49375
601 N EAST COAST AVE
LANTANA, FL 33462
561-721-0062
P.E. SEAL

SCALE:	N.T.S.
DATE:	1-15-11
DRAWN BY:	JNZ
CHECKED BY:	JNZ
APPROVED BY:	JNZ

No	REVISIONS	BY	DATE